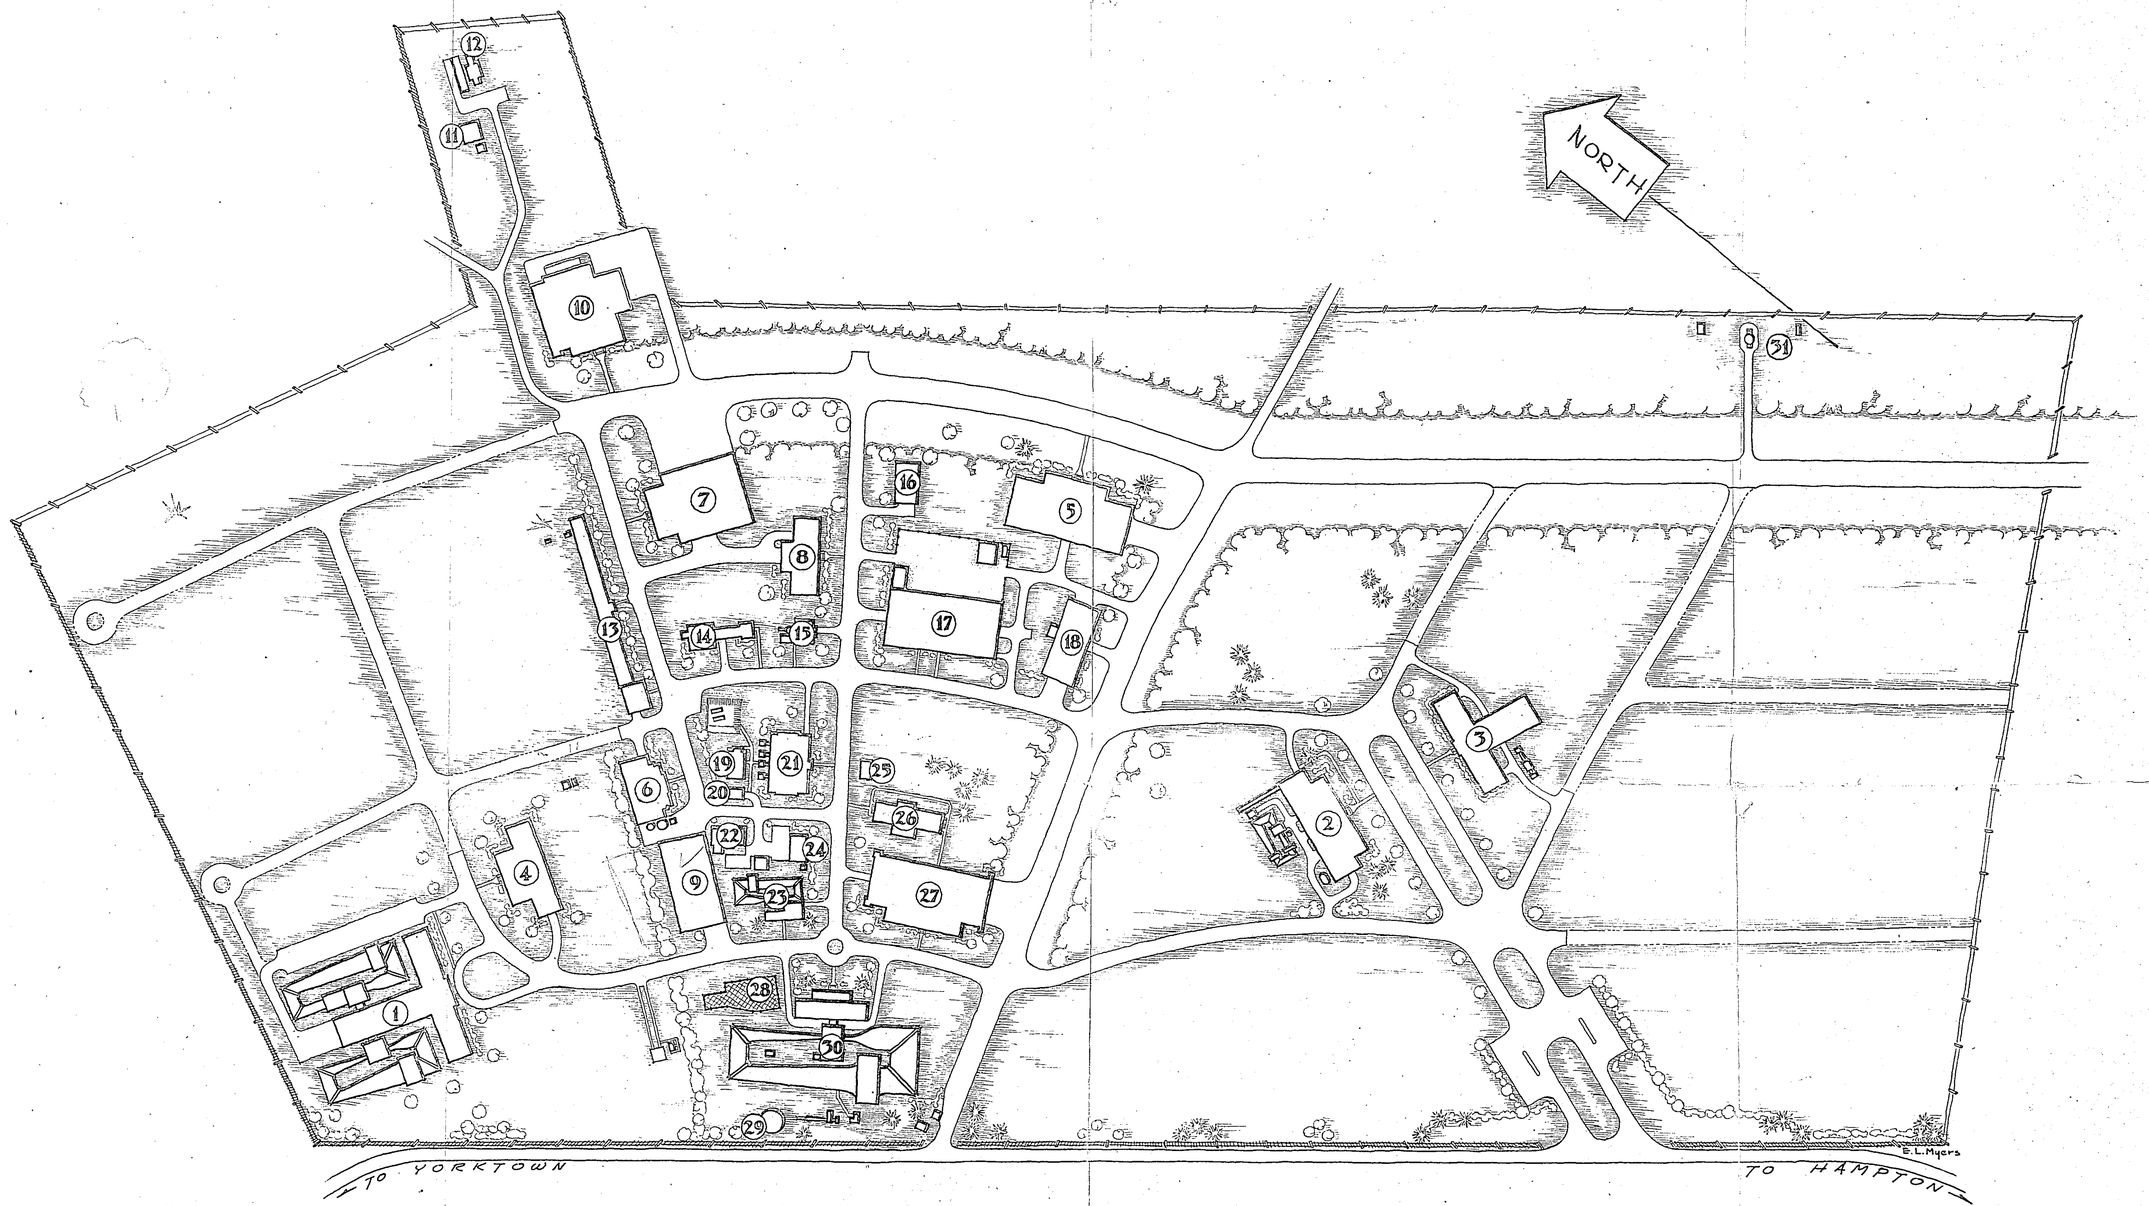

1. 7 × 10 FT. WIND TUNNELS & LAB
2. PHYSICAL RESEARCH LAB.
3. INSTRUMENT RESEARCH LAB.
4. ELECTRICAL BUILDING
5. SHEET METAL SHOP
6. WEST AREA HEATING PLANT
7. AIRCRAFT LOADS CALIBRATION LAB
8. AIRCRAFT LOADS BUILDING
9. WEST MODEL SHOP
10. INDUCTION AERODYNAMICS LAB
11. SEWAGE PUMP & COLLECTING STATION
12. SEWAGE DISPOSAL PLANT
13. IMPACT BASIN
14. GUST TUNNEL
15. MODEL SUPERSONIC TUNNEL
16. LUMBER STORAGE SHED
17. OFFICE & WAREHOUSE
18. FABRICATING & FINISHING SHOP
19. COOLING TOWER
20. ELECTRICAL STORAGE BUILDING
21. POWER PLANT
22. FOUNDRY
23. STABILITY TUNNEL
24. OLD HEATING PLANT
25. CONSTRUCTION INSPECTOR'S SHED
26. WEST AREA CAFETERIA
27. STRUCTURES LAB
28. SUBSTATION
29. WATER TOWER
30. 16 FT. WIND TUNNEL
31. HELICOPTER GROUP

0 100 200 300 400 500
GRAPHIC SCALE IN FEET

A	REVISED	VMC
REVISIONS		J.O.- TDC 011

L.M.A.L.
WEST AREA PLOT

NATIONAL ADVISORY COMMITTEE FOR AERONAUTICS
RESEARCH LABORATORY - LANGLEY FIELD, VA.

E.	A.10-18-44	DR.ELM-7-10-44	LD-10509
F.	B.	CK.	
G.	C.	AP.	
H.	D.	AP.	