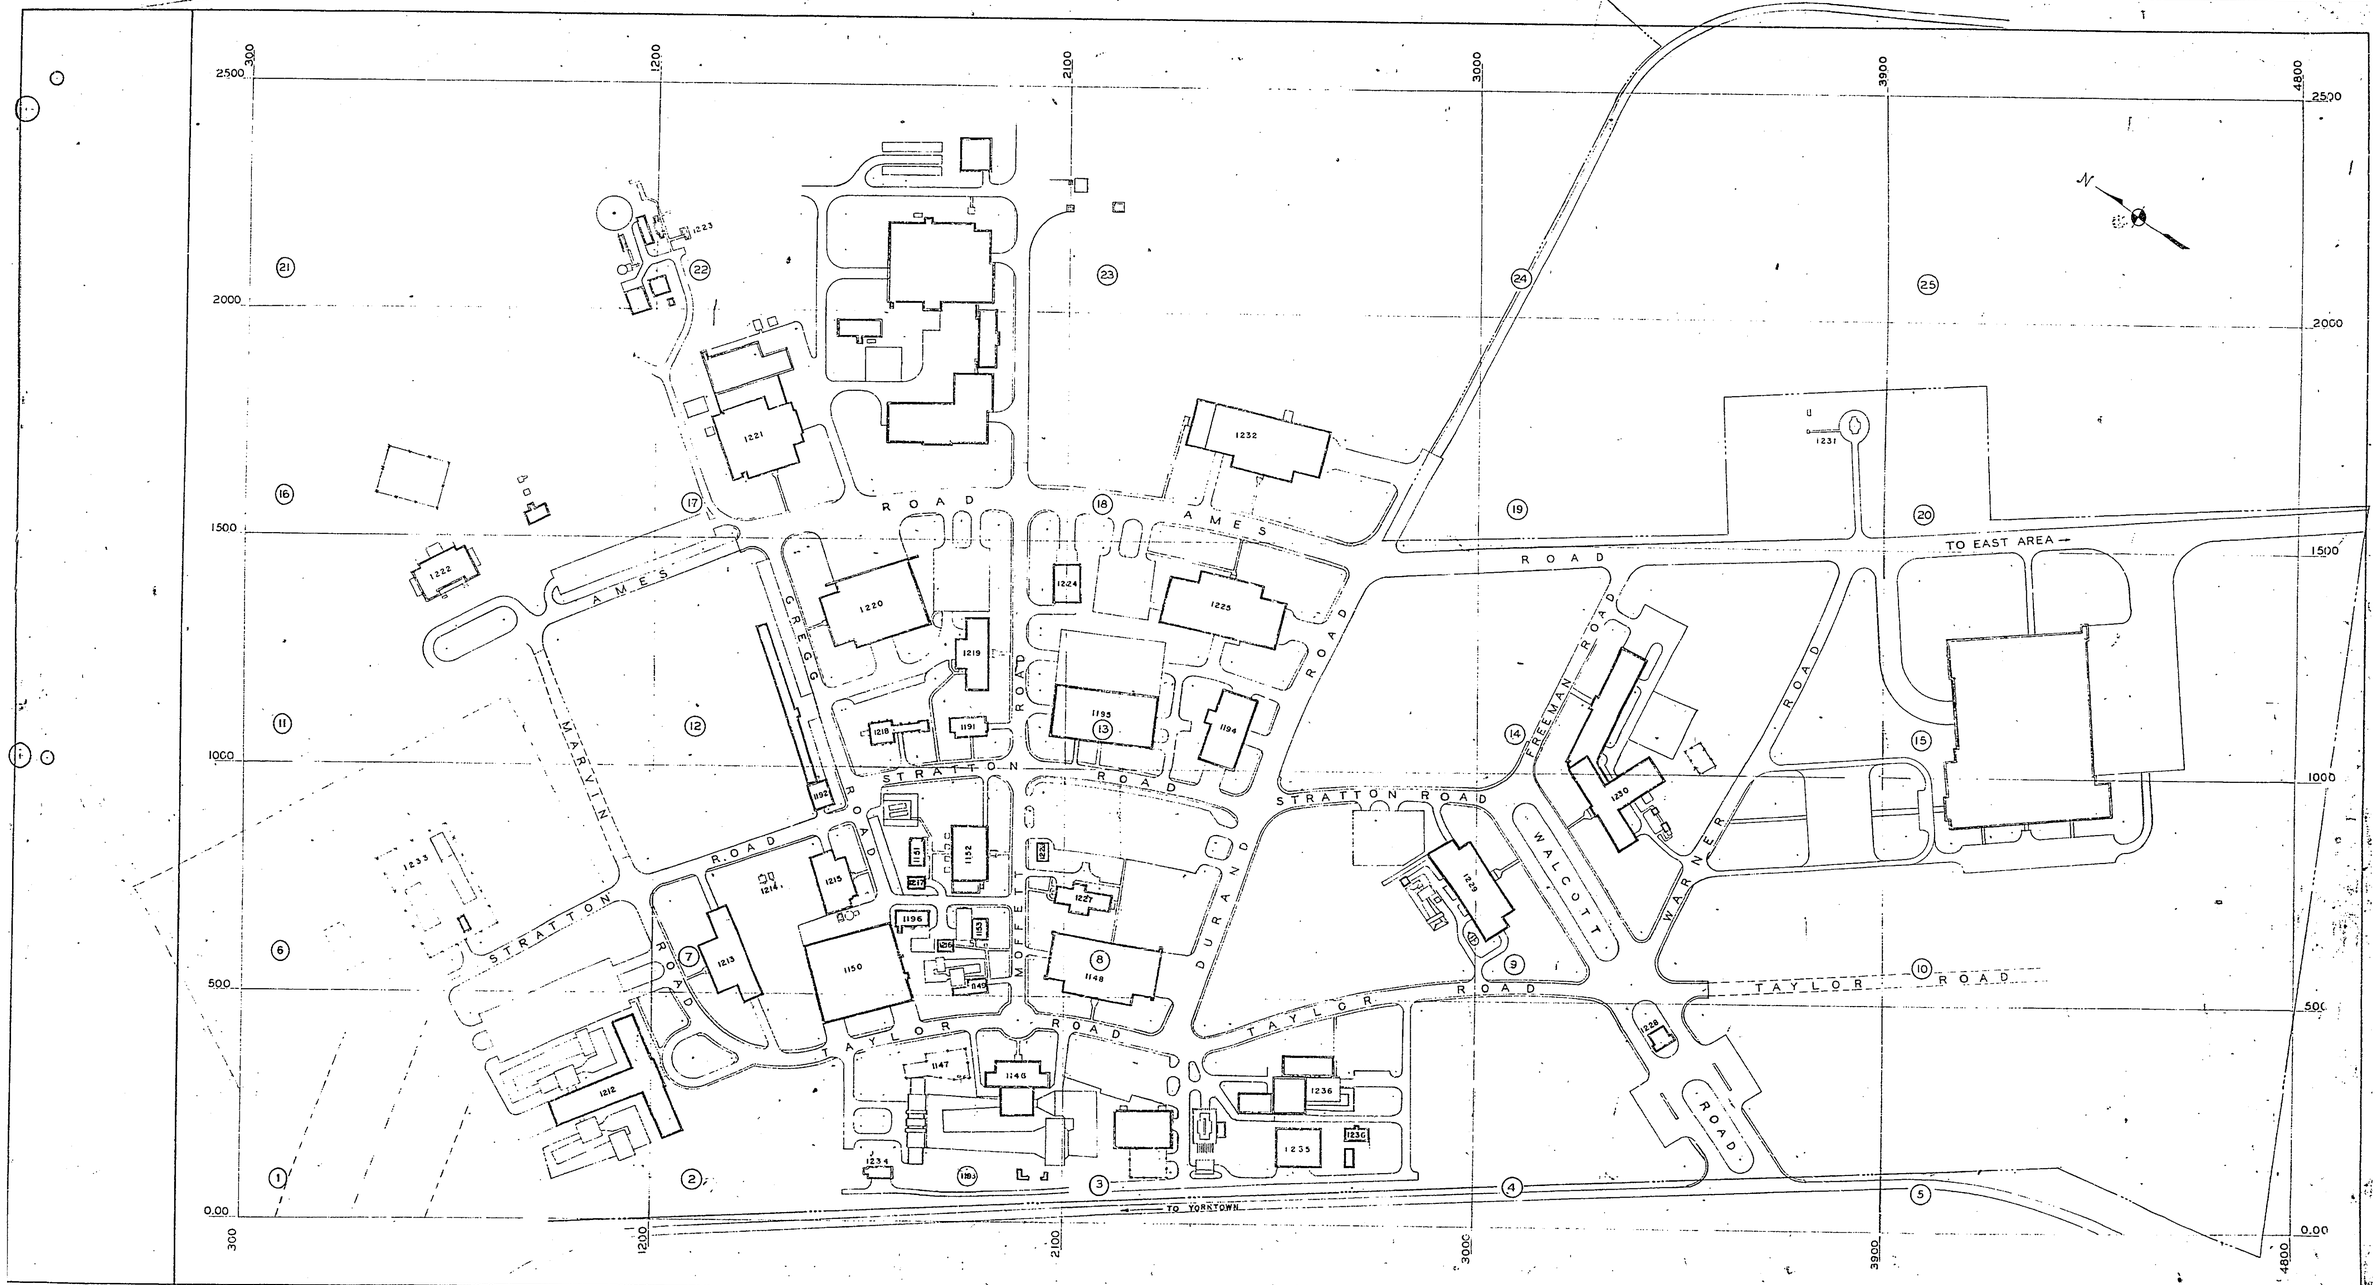

LEGEND

1146 - 16' WIND TUNNEL
1147 - 16' WIND TUNNEL SUBSTATION, NO. 1
1148 - STRUCTURES LABORATORY
1149 - STABILITY TUNNEL
1150 - WEST MODEL SHOP
1151 - COOLING TOWER
1152 - ELECTRIC GENERATING STATION
1153 - MECH. MAINTENANCE SHOP

1191 - SUPERSONIC TUNNEL - 9 INCH
1192 - IMPACT BASIN
1193 - WATER TANK
1194 - FABRICATING & FINISHING SHOP
1195 - WAREHOUSE BUILDING
1196 - FOUNDRY

1212 - 7' X 10' WIND TUNNEL BUILDING
1213 - ELECTRICAL MAINTENANCE
1214 - FUEL FLOW METER BUILDING
1215 - WEST AREA HEATING PLANT
1216 - STABILITY TUNNEL - ELECT. EQUIP. BLDG.
1217 - OIL STORAGE BUILDING
1218 - GUST TUNNEL
1219 - AIRCRAFTS LOADS BUILDING
1220 - AIRCRAFTS LOADS LABORATORY
1221 - INDUCTION AERODYNAMICS LAB.
1222 - MORALE ACTIVITIES BUILDING
1223 - SEWAGE DISPOSAL PLANT
1224 - LUMBER STORAGE SHED
1225 - WEST MACHINE SHOP
1226 - CONSTRUCTION INSPECTORS OFFICE

1227 - CAFETERIA
1228 - N.A.C.A. PASS HOUSE
1229 - PHYSICAL RESEARCH LABORATORY
1230 - INSTRUMENT RESEARCH LAB.
1231 - HELICOPTER TEST STAND.
1232 - PILOTLESS AIRCRAFT RES. LAB.-FABRICATION SHOP
1233 - 110/22 KV. ELECTRIC SUBSTATION
1234 - TRANSONIC TUNNEL
1235 -
1236 - 4' X 4'' SUPERSONIC TUNNEL

SCALE: 1" = 150'

DATE	LET.	REVISIONS	CK.	AP.

TELEPHONE DISTRIBUTION MAP
WEST AREA

NATIONAL ADVISORY COMMITTEE FOR AERONAUTICS
RESEARCH LABORATORY LANGLEY FIELD, VA.

D.	A.	DR. C.W.C. 3-6-47.	LD-41615	
E.	B.	CK.		
F.	C.	AP.	KEY SHEET "Q"	