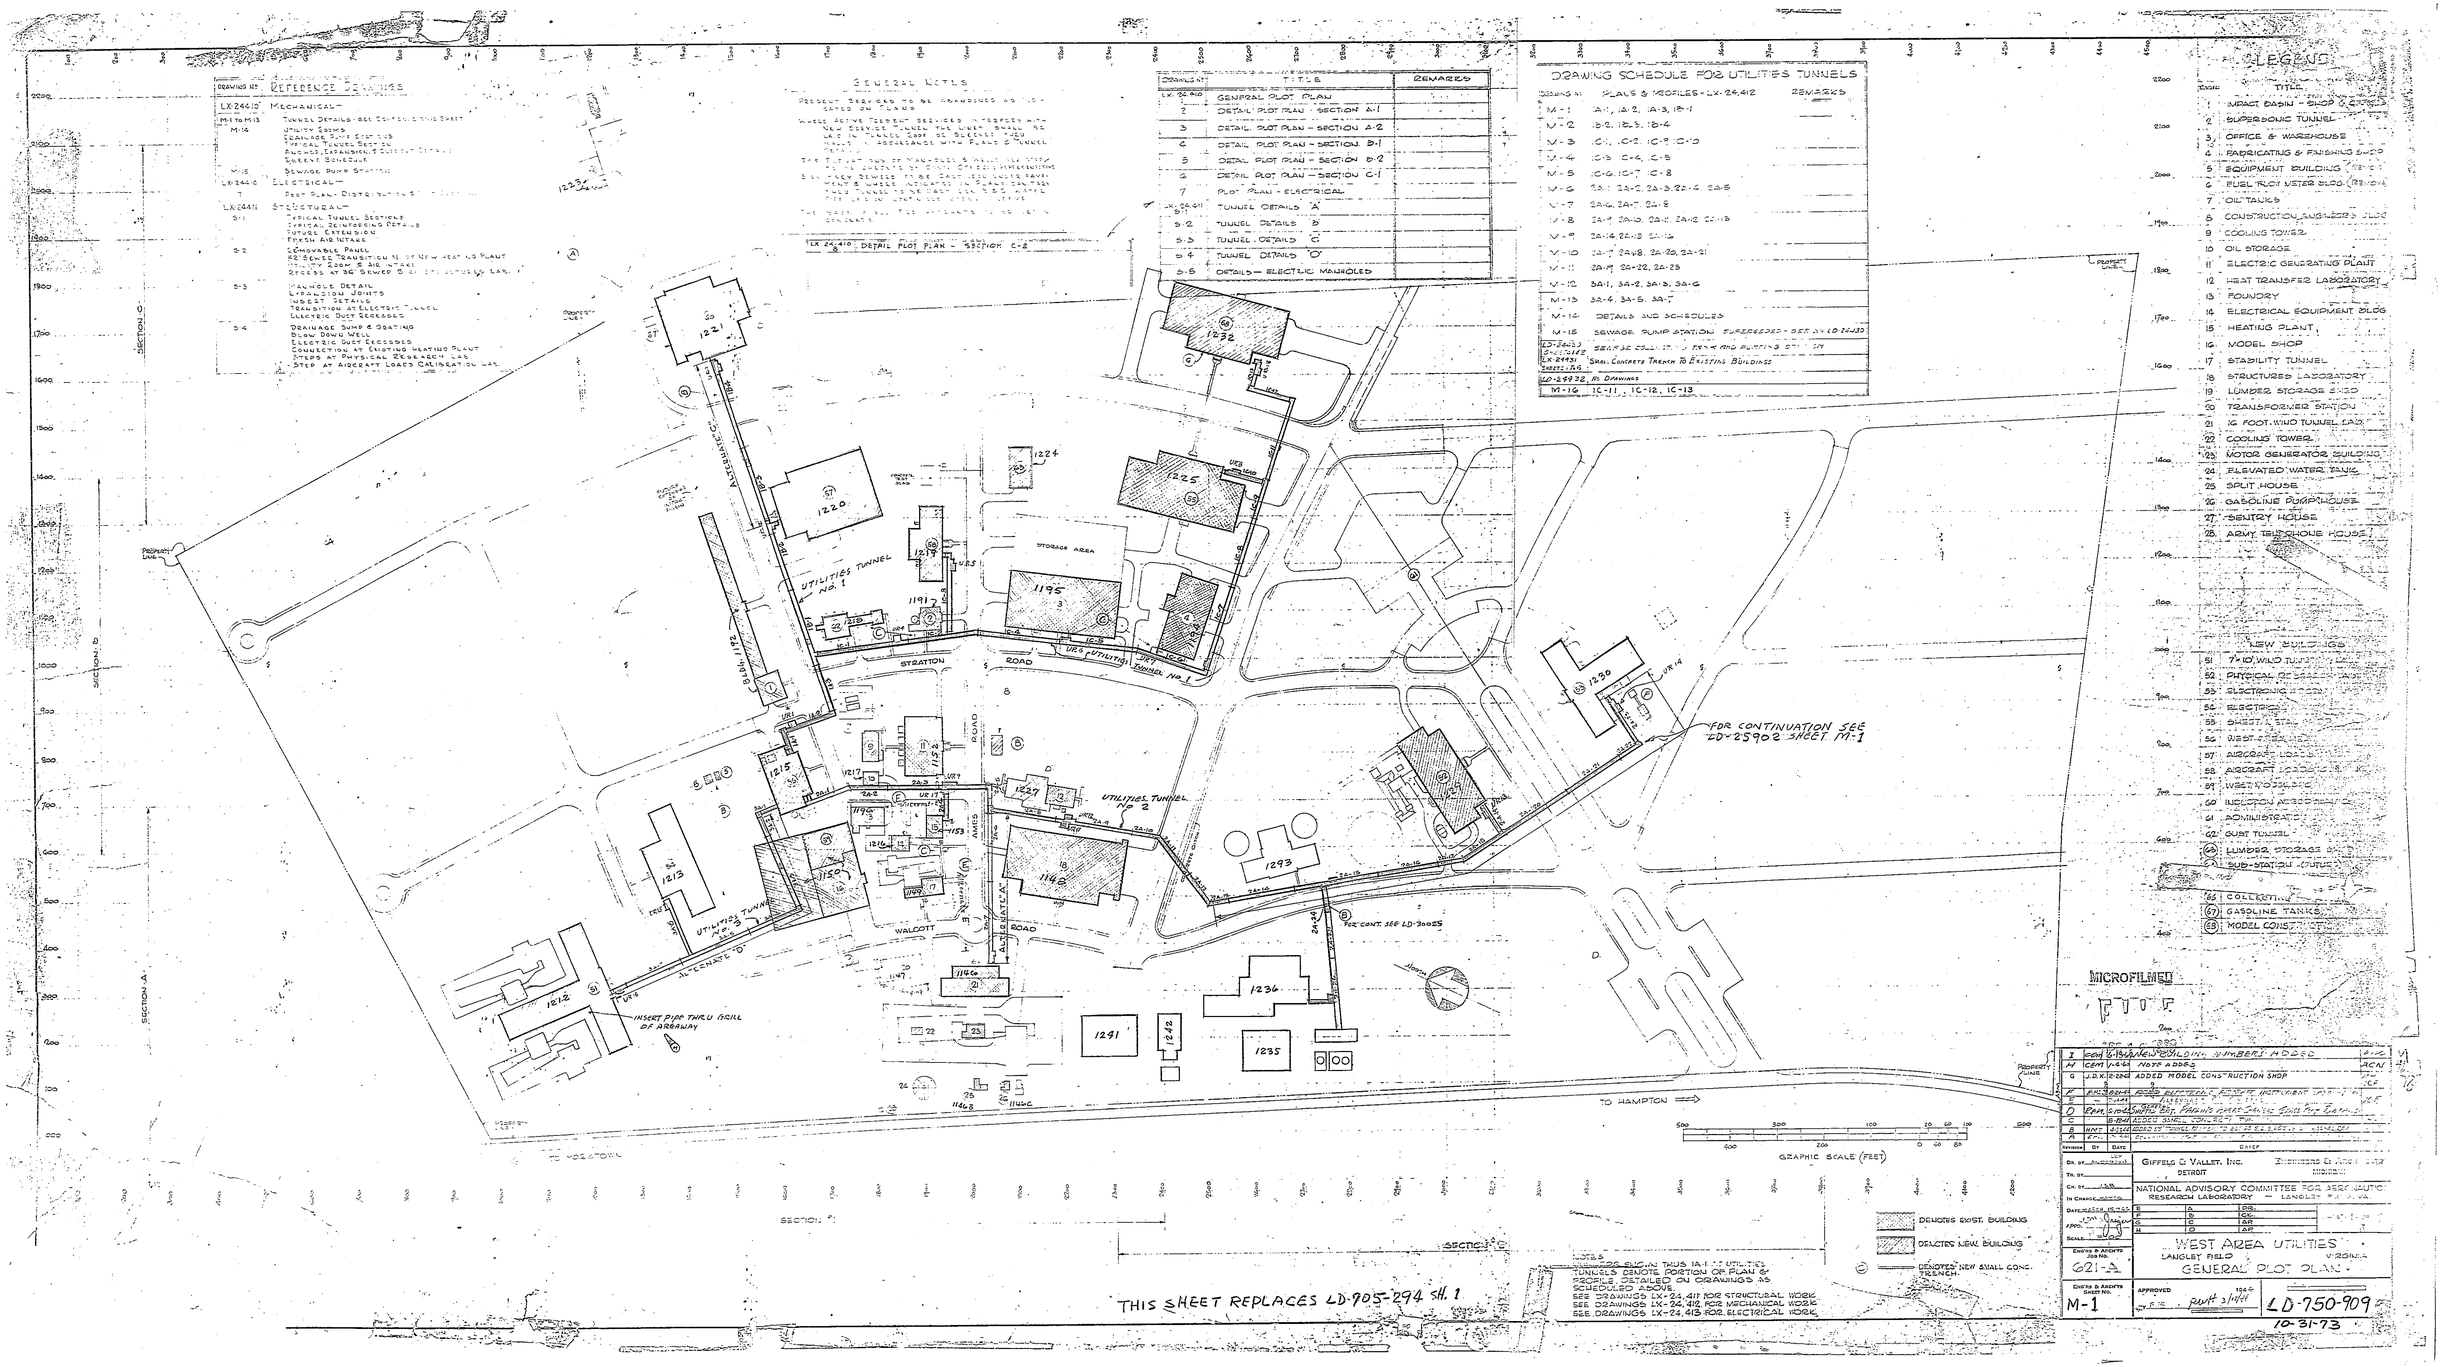

REFERENCE DRAWINGS
GENERAL NOTES
DRAWING SCHEDULE FOR UTILITIES TUNNELS
LEGEND
UTILITIES TUNNEL NO. 1
UTILITIES TUNNEL NO. 2
UTILITIES TUNNEL NO. 3
STORAGE AREA
STRATTON ROAD
WALCOTT ROAD
AMES ROAD
ALTERNATE "C"
ALTERNATE "D"
FOR CONTINUATION SEE LD-25902 SHEET M-1
FOR CONT. SEE LD-30025
INSERT PIPE THRU GRILL OF AREAWAY
TO HAMPTON
TO YORKTOWN
GRAPHIC SCALE (FEET)
MICROFILMED
DENOTES EXIST. BUILDING
DENOTES NEW BUILDING
DENOTES NEW SMALL CONC. TRENCH
THIS SHEET REPLACES LD-705-294 SH. 1
GIFFELS & VALLET, INC.
DETROIT
NATIONAL ADVISORY COMMITTEE FOR AERONAUTICS
RESEARCH LABORATORY — LANGLEY FIELD, VA.
WEST AREA UTILITIES
LANGLEY FIELD VIRGINIA
GENERAL PLOT PLAN
621-A
M-1
LD-750-909
10-31-73