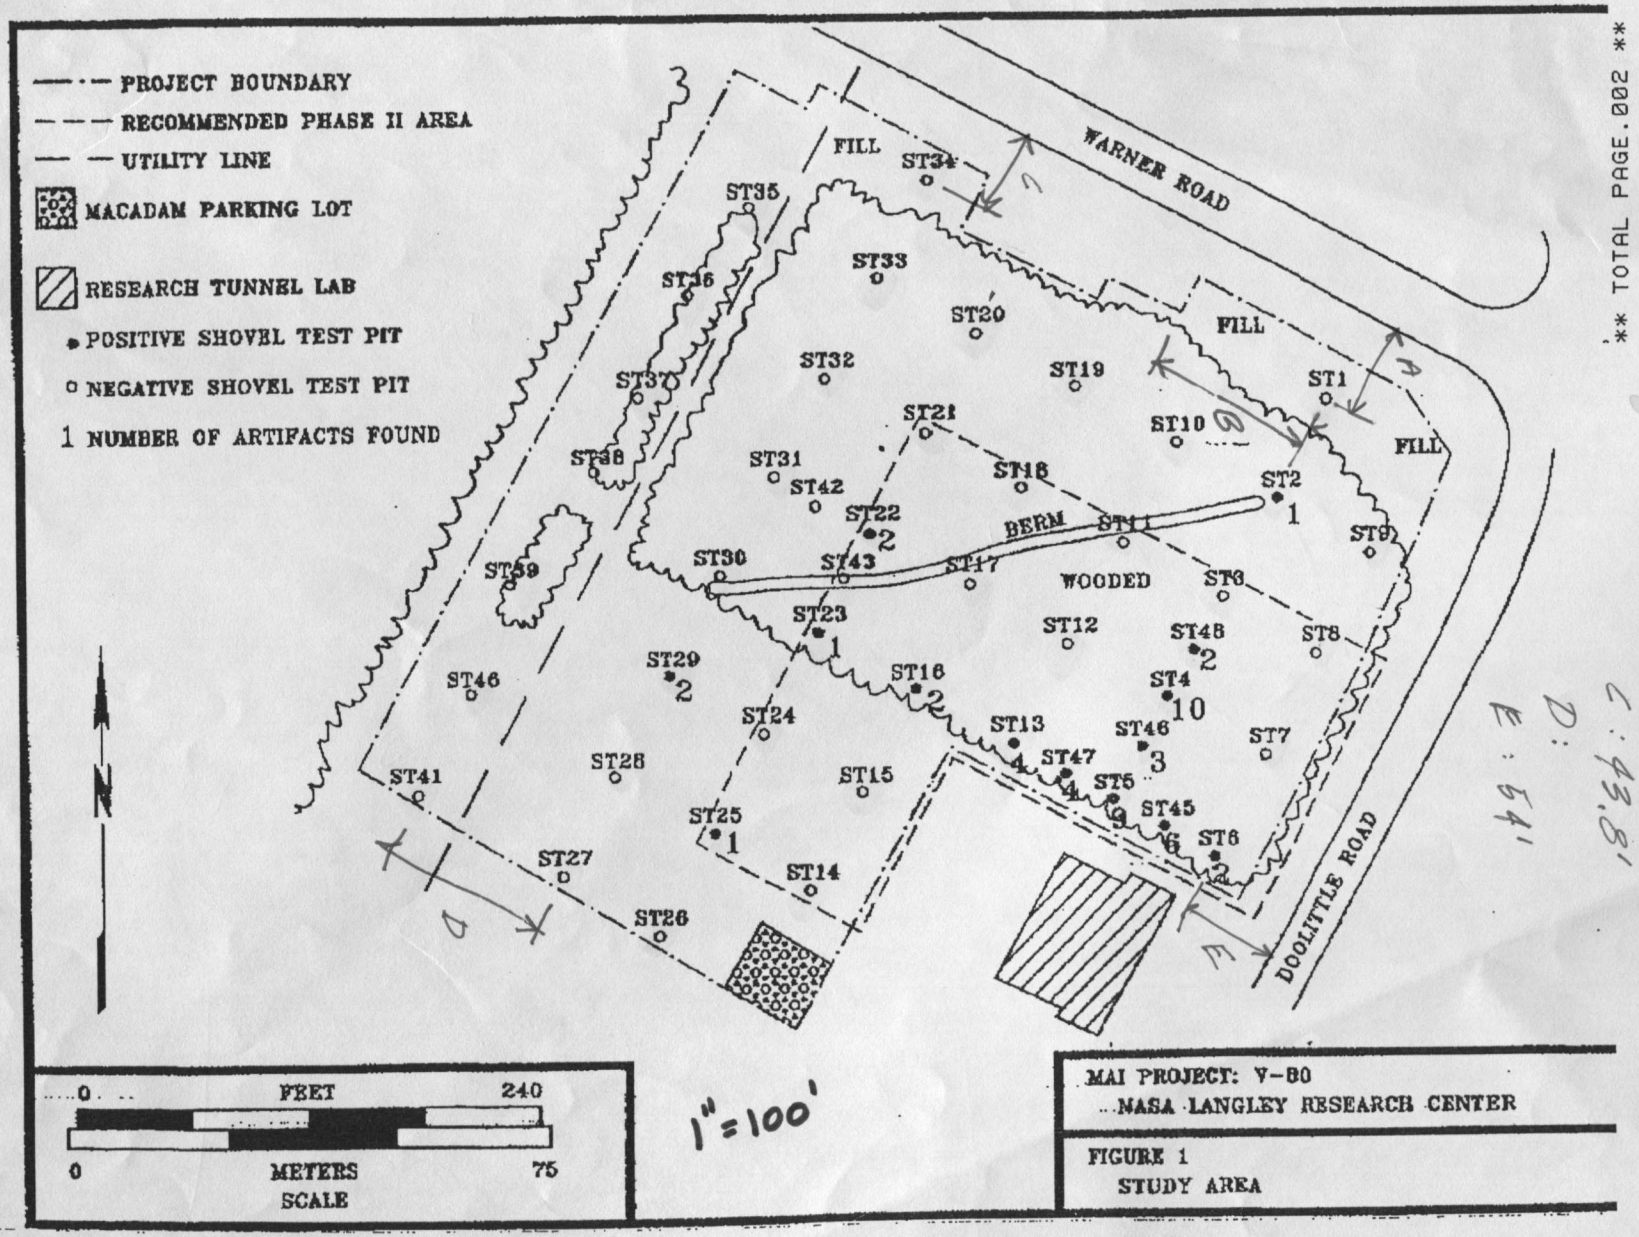

A: 53.4'
B: 103.0'
C: 43.8'
D:
E: 54'

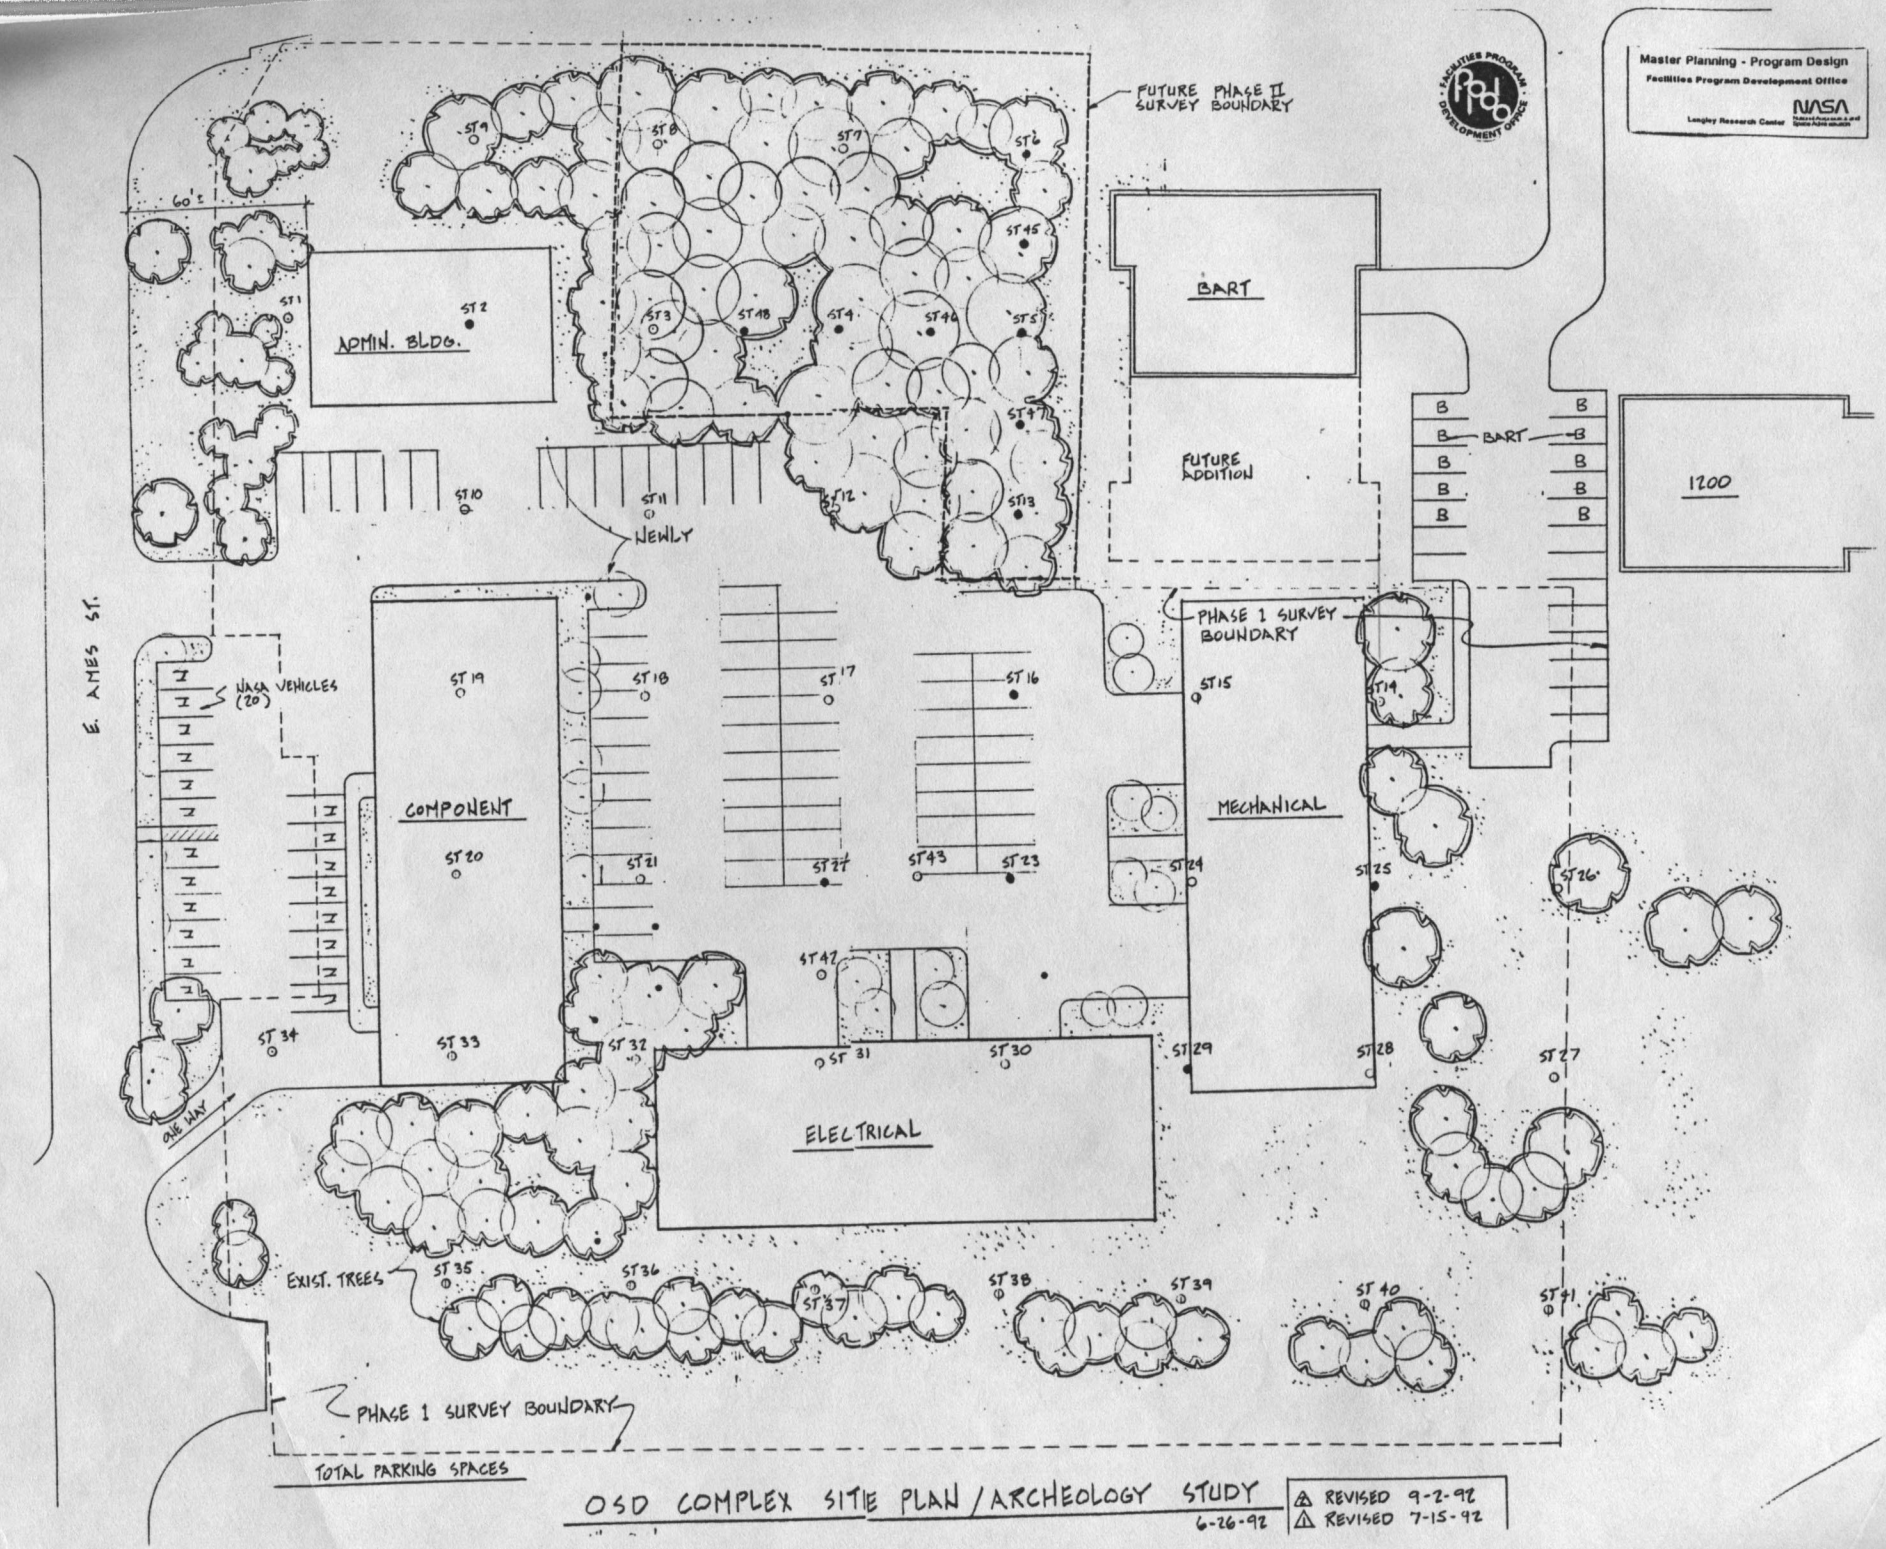

OSD COMPLEX SITE PLAN / ARCHEOLOGY STUDY

6-26-92

REVISED 9-2-92

REVISED 7-15-92

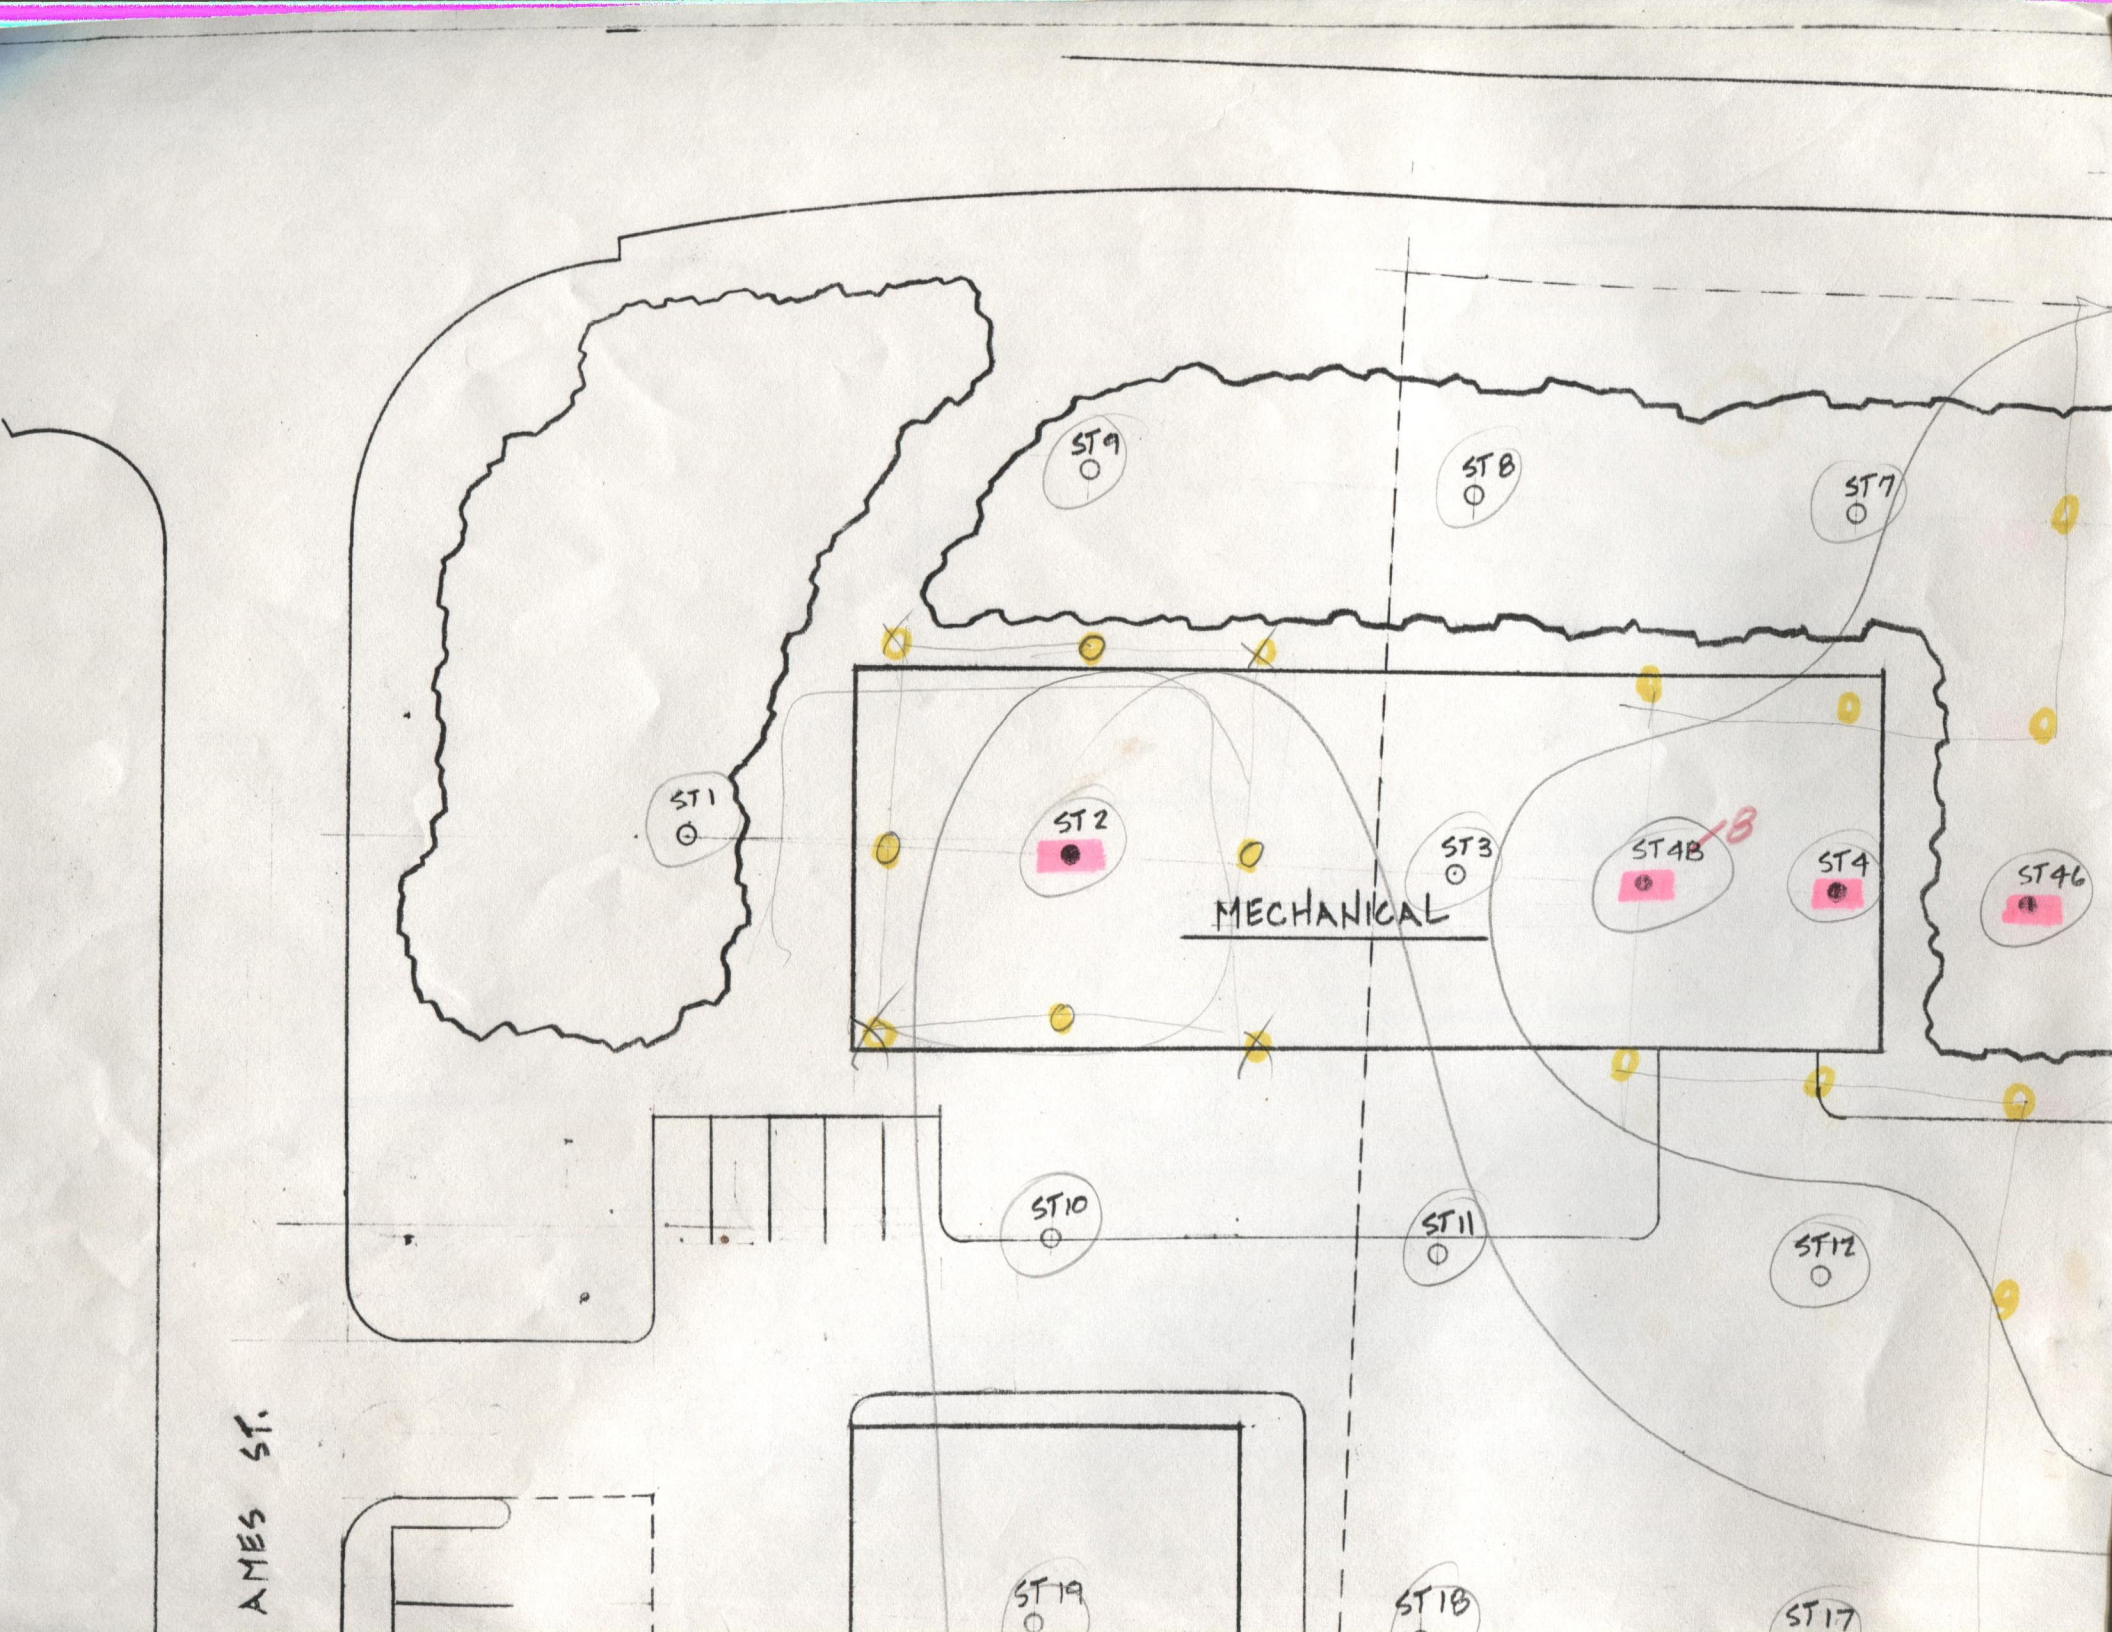
ST9
ST8
ST7
ST1
ST2
ST3
ST4B
B
ST4
ST46
MECHANICAL
ST10
ST11
ST12
AMES ST.
ST19
ST18
ST17

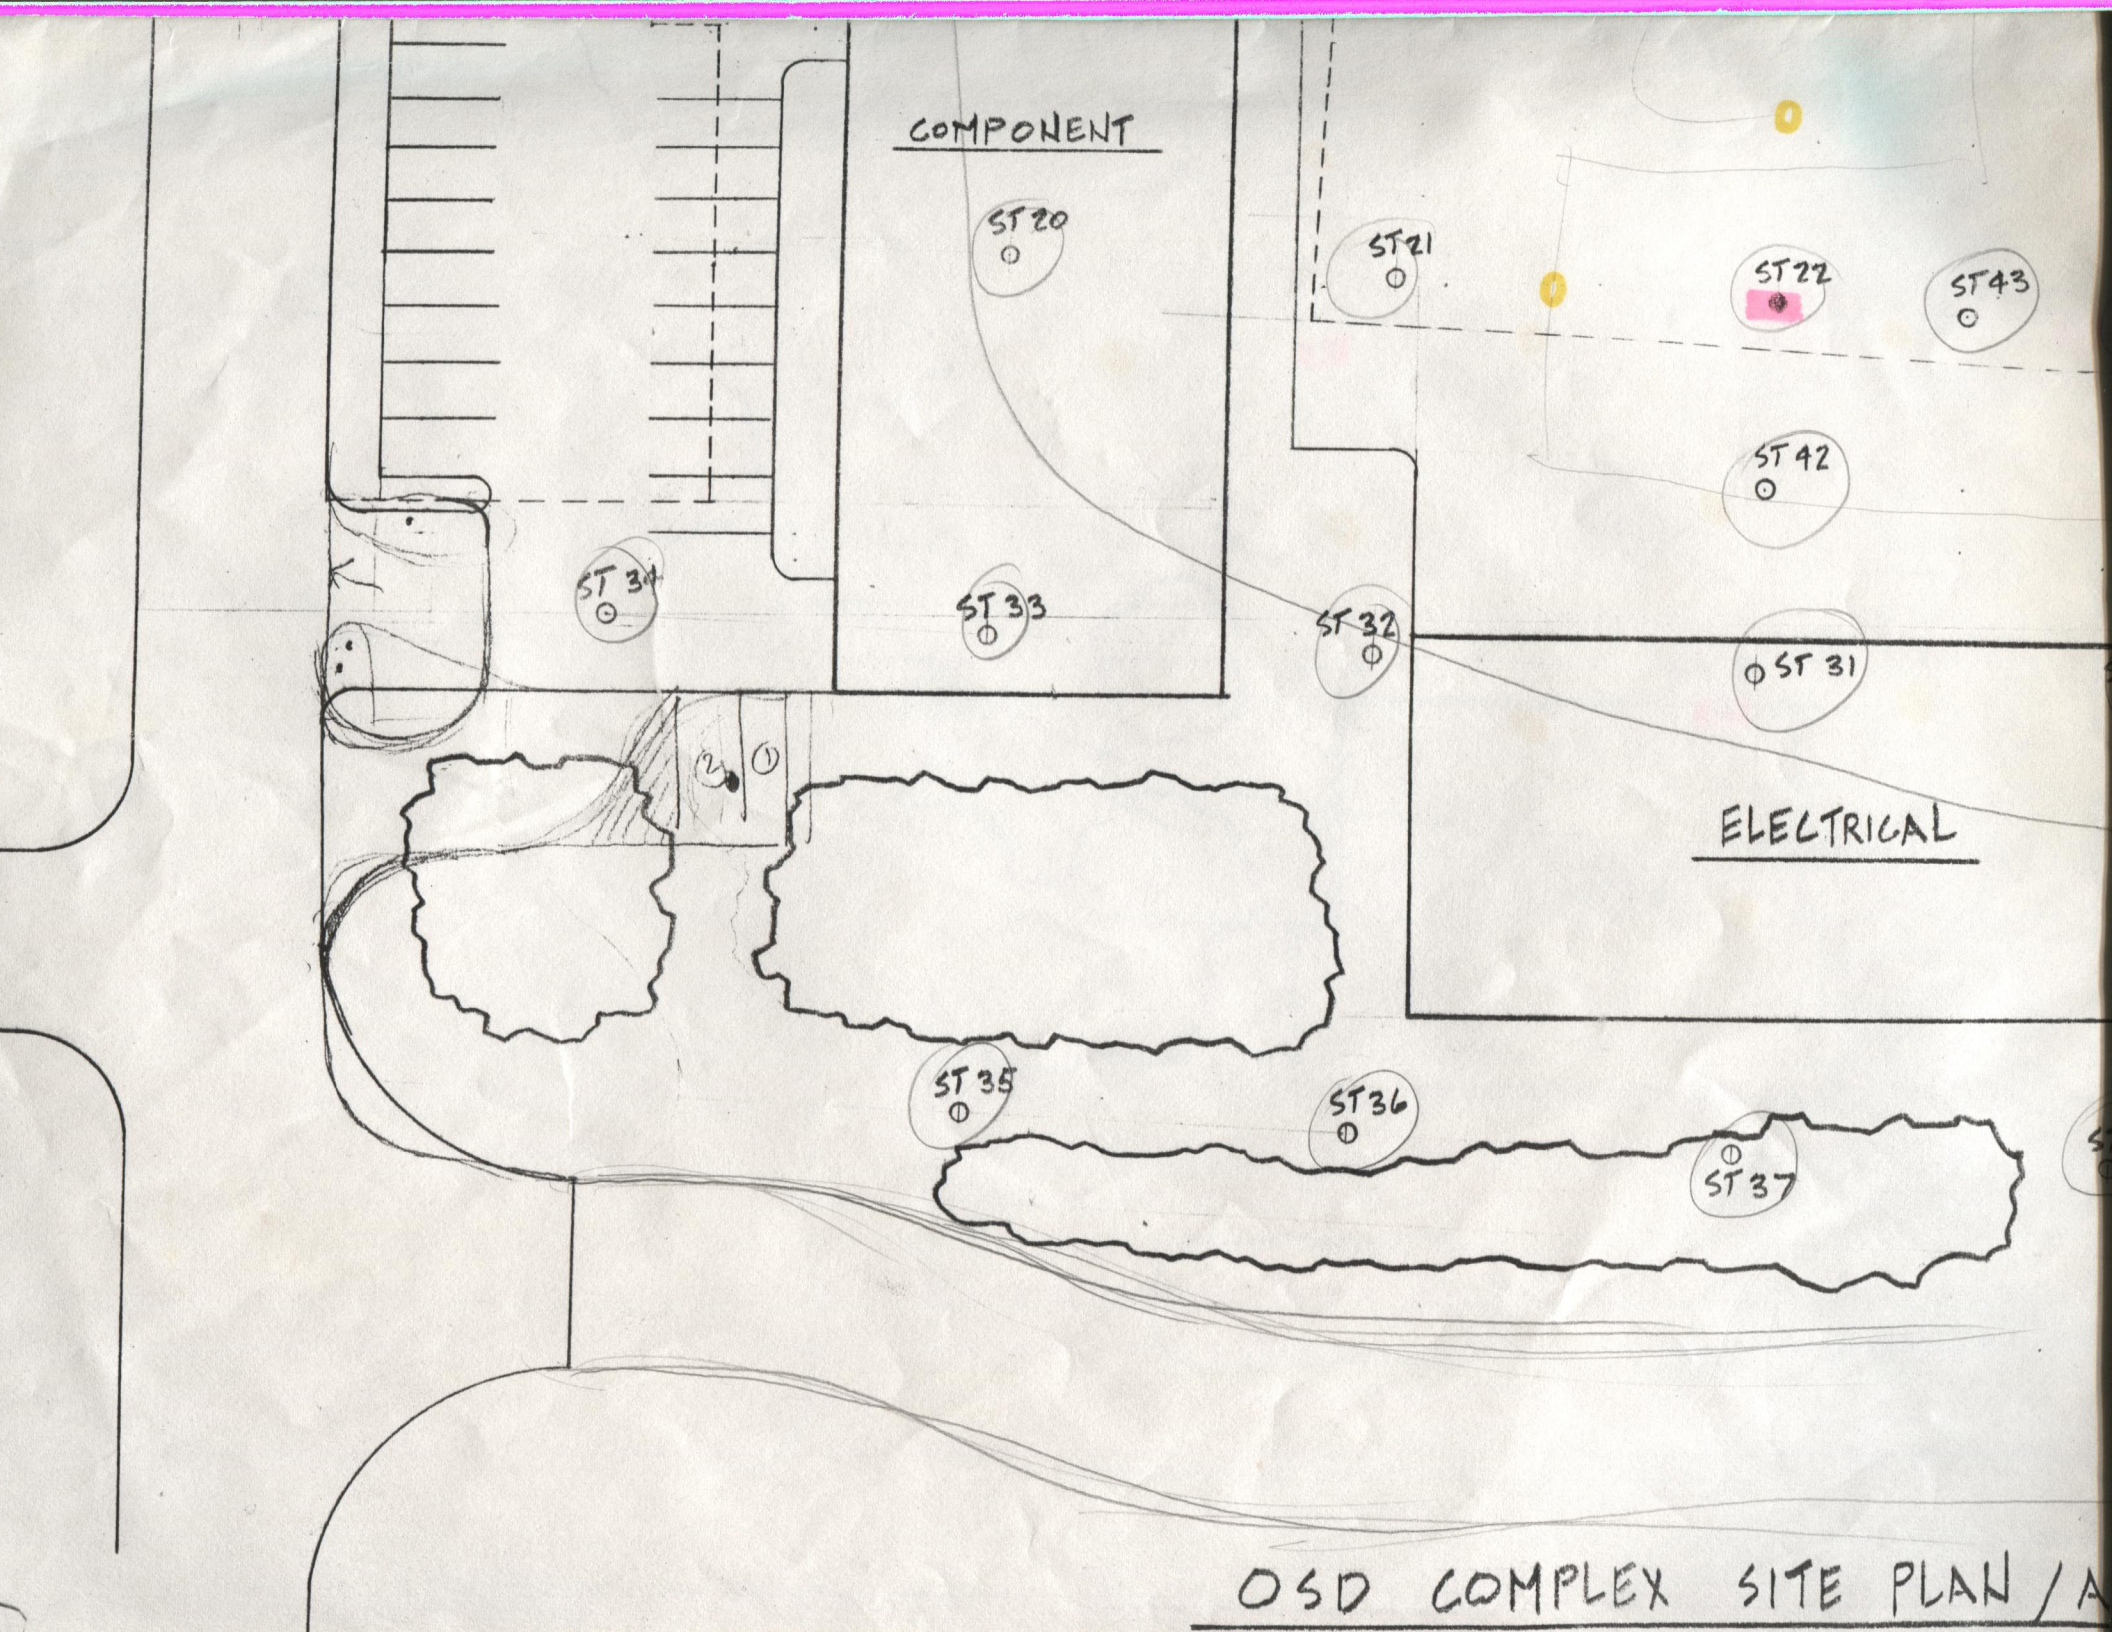
COMPONENT
ST 20
ST 21
ST 22
ST 43
ST 42
ST 34
ST 33
ST 32
ST 31
ELECTRICAL
ST 35
ST 36
ST 37
OSD COMPLEX SITE PLAN / A

MOURING

DOOLITTLE RD.

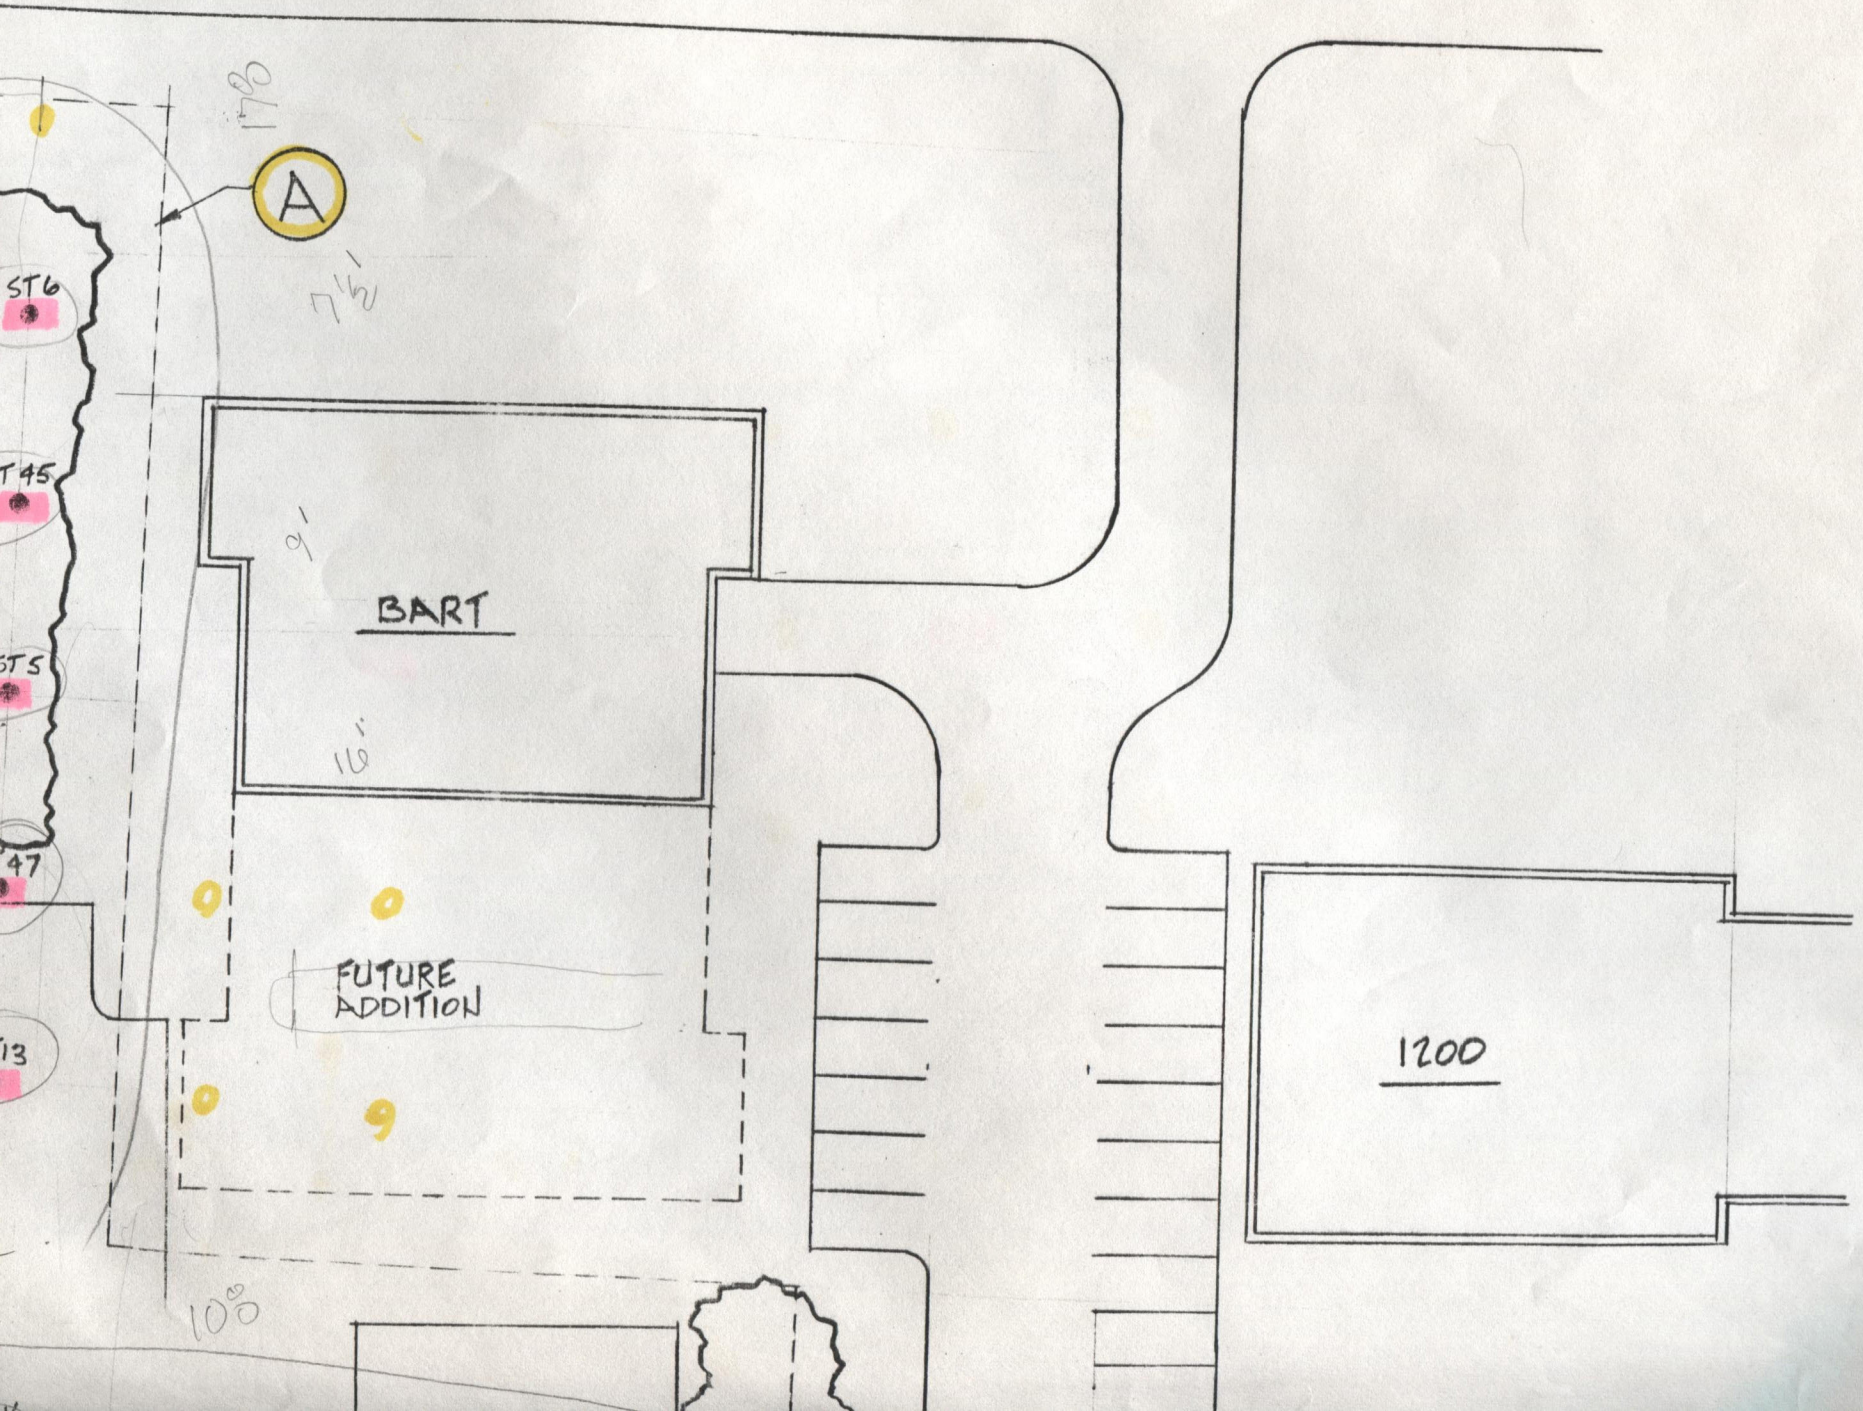

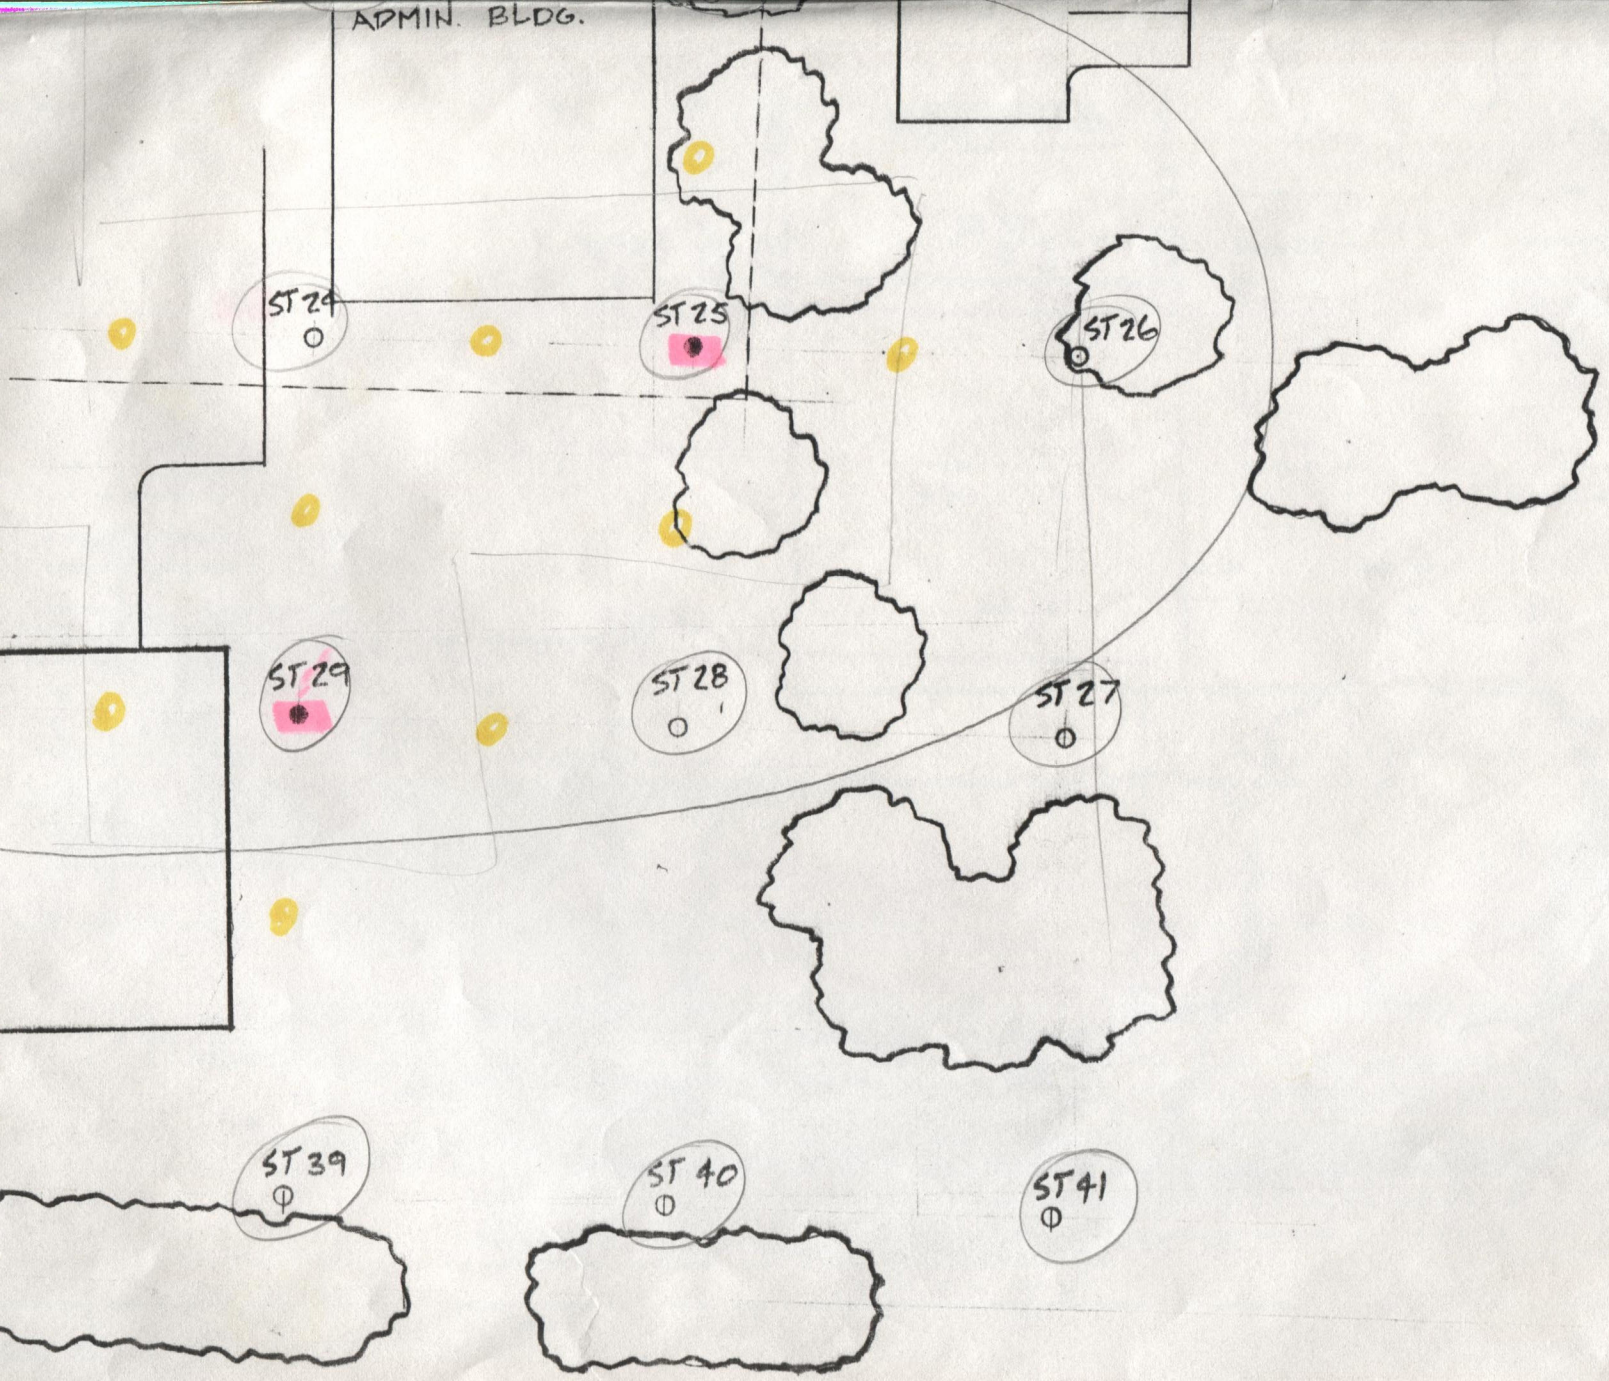

HEOLOGY STUDY