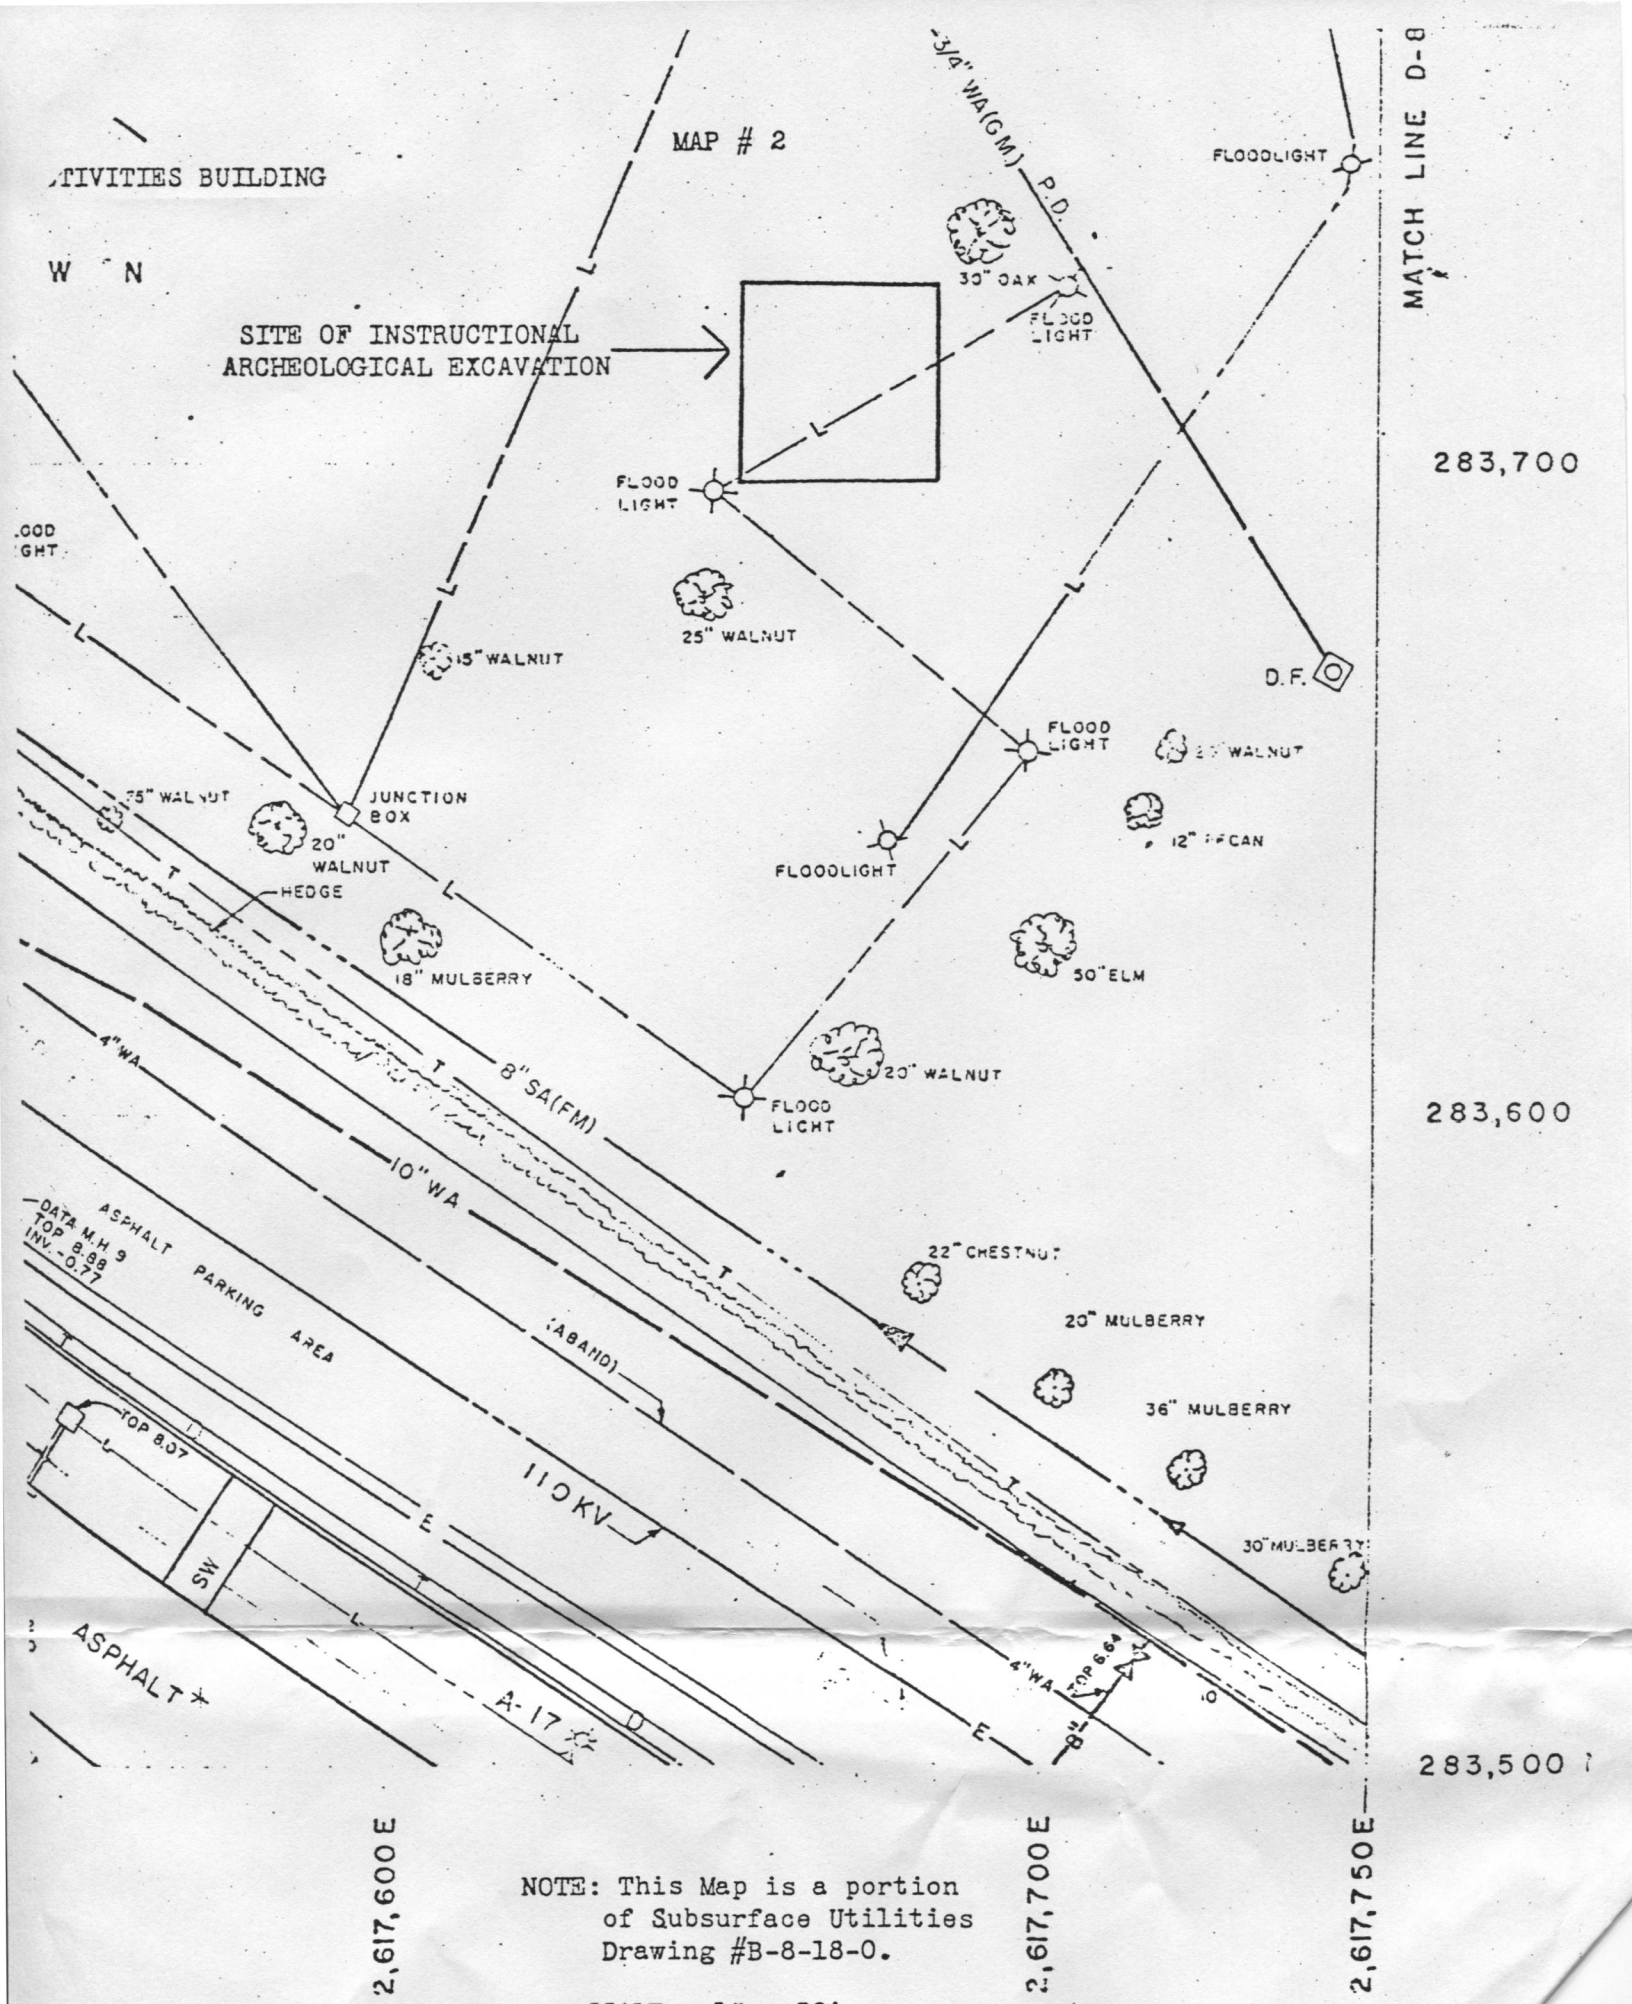

NOTE: This Map is a portion of Subsurface Utilities Drawing #B-8-18-0.

SCALE - 1" - 30'